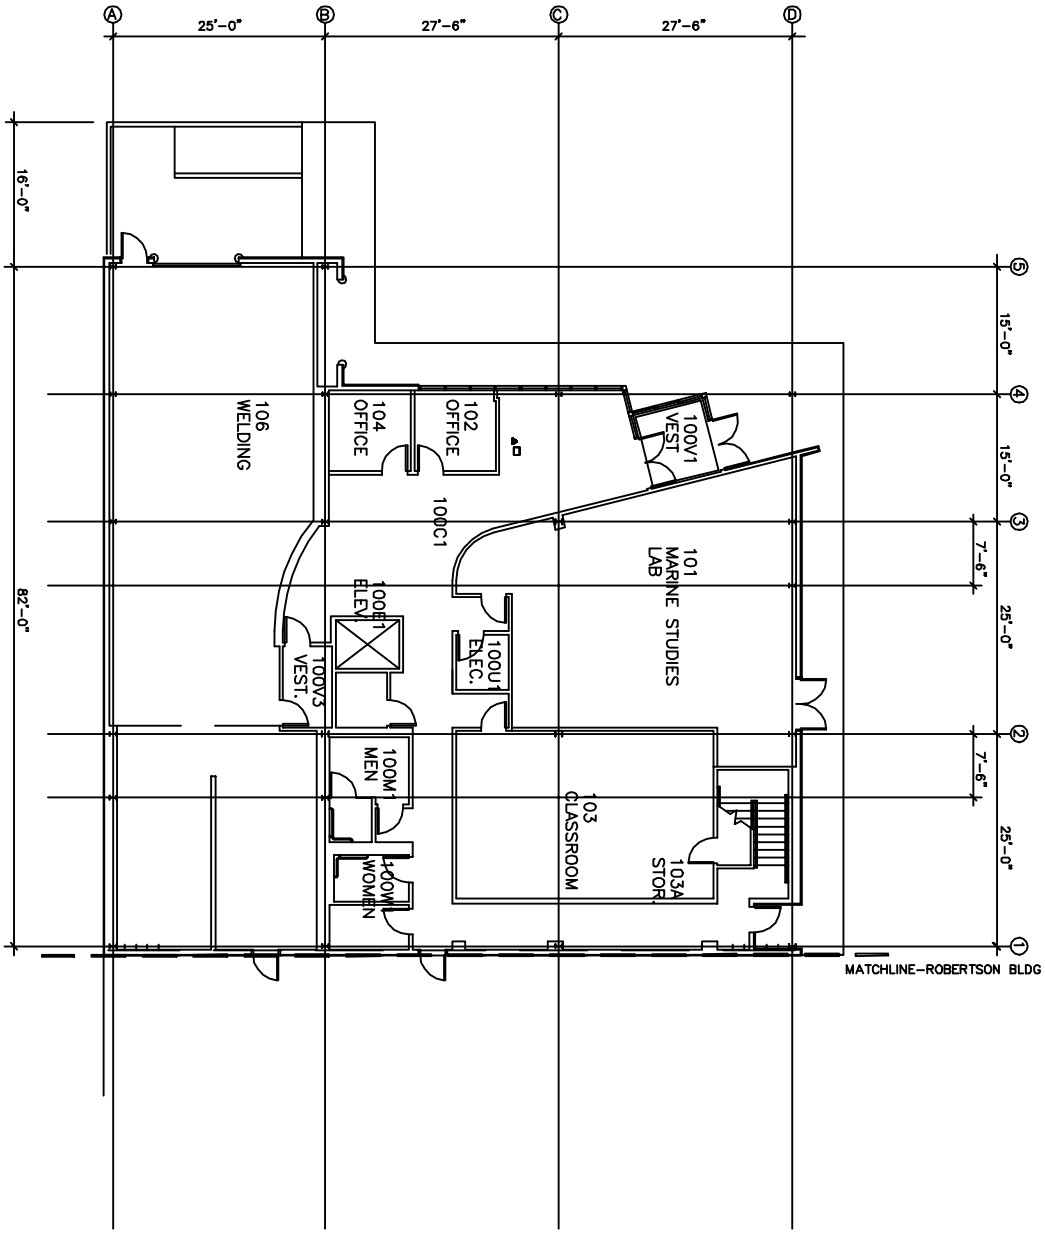

HAMILTON BUILDING – MAIN LEVEL

Building No.: KE-004

August, 2001

UAS FACILITIES INVENTORY	UNIVERSITY OF ALASKA OFFICE OF FACILITIES PLANNING AND CONSTRUCTION	Drawn By S. TADA Date DECEMBER 2001 Checked By Date Scale 1/8" = 1'-0"	UAS KETCHIKAN– HAMILTON BLDG. MAIN LEVEL UNIVERSITY OF ALASKA, SOUTHEAST	SHEET NO. 1 of 2