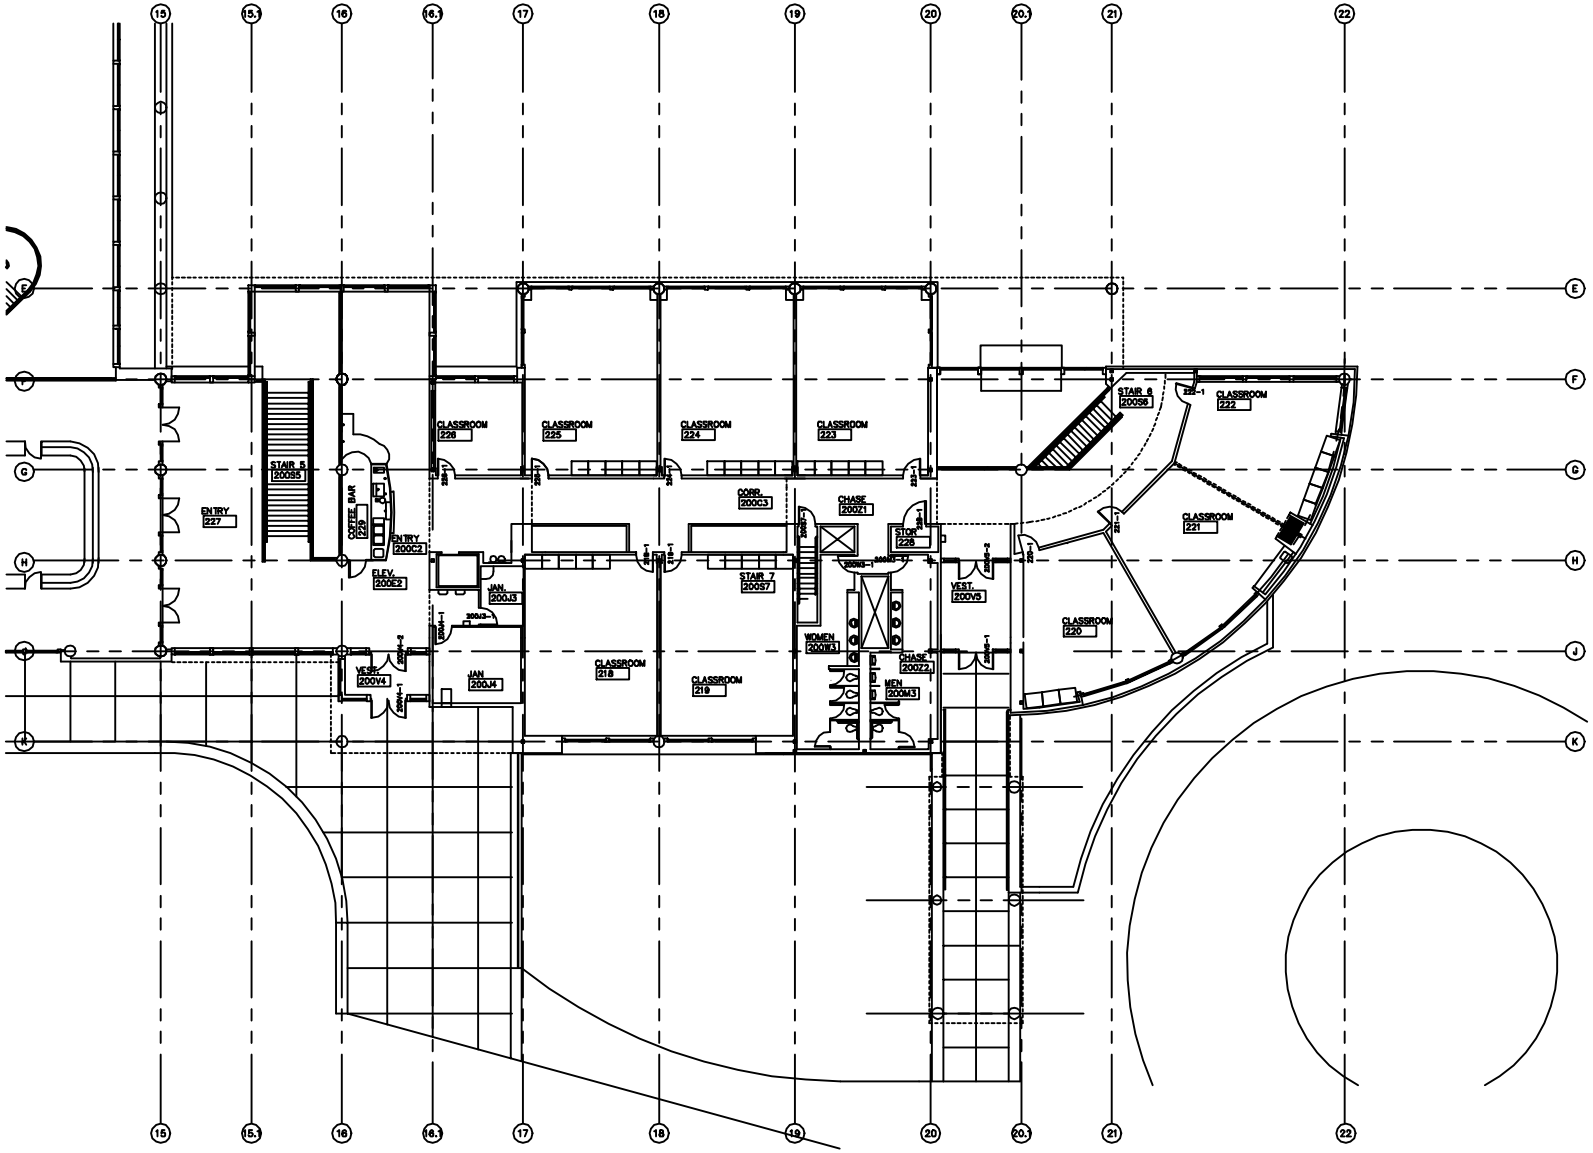

EGAN CLASSROOM WING – UPPER LEVEL

Building No.: JS–134

February, 2002

EGAN CLASSROOM WING
UPPER LEVEL

UNIVERSITY OF ALASKA, SOUTHEAST

SHEET NO. 2 of 3

Drawn By S. TADA
Date DECEMBER 2001
Checked By
Date
Scale 1/8" = 1'-0"

UNIVERSITY OF ALASKA
OFFICE OF FACILITIES PLANNING AND CONSTRUCTION

UAS FACILITIES INVENTORY